

**Work Order ID 152942**

Monday, November 07, 2016 4:07:00 PM

**\*152942\***

Page 1

Item ID: D3914-041 Accept **\*N900040100\*** Setup Start **\*NS1\***  
Revision ID: Stop **\*NS2\***  
Item Name: Long Basket Lid Assembly (350)  
Start Date: 11/16/2016 Start Qty: 1.00 **\*1\*** Cust Item ID:  
Required Date: 11/22/2016 Req'd Qty: 1.00 **\*1\*** Customer:  
Reference:

Approvals: Process Plan: DAS Date: NOV 09 2016 Tooling: \_\_\_\_\_ Date: \_\_\_\_\_ Run Start **\*NR1\***  
QC: 21 Date: \_\_\_\_\_ SPC (Y/N): \_\_\_\_\_ Date: \_\_\_\_\_ Stop **\*NR2\***  
9-88

| Sequence ID/<br>Work Center ID | Operation<br>Description | Set Up/<br>Run Hours | Tool ID | Tool # | Plan<br>Code | Accept<br>Qty | Reject<br>Qty | Reject<br>Number | Insp.<br>Stamp |
|--------------------------------|--------------------------|----------------------|---------|--------|--------------|---------------|---------------|------------------|----------------|
|--------------------------------|--------------------------|----------------------|---------|--------|--------------|---------------|---------------|------------------|----------------|

| Draw Nbr | Revision Nbr |
|----------|--------------|
| D3914    | C            |
| D4020    | A            |

100 Weld per dwg A/R S.S. rod Batch: B133989 0.00**\*100\***

Large Fab

Large Fab

**Memo**

0.46

1- assemble ribs , weld as per dwg D3914 using DT9607A

2- weld hinge (3) and Mounting brackets as per dwg D3914

\*\*\*Visual inspect before welding mesh\*\*\*

3- tack weld mesh on basket as per dwg D3914

\*\*\*Cut out mesh where label plate goes in center off basket lid as per dwg D4020-5. Make sure to place mesh correctly on lid, check with label plate before tacking mesh\*\*\*

1X CC 17-1-9

110

QC9- Inspect visual per QSI004- Fusion Welds 0.00

**\*110\***

QC

Quality Control

**Memo**

0.00

① 17-01-11 PD

DQA: \_\_\_\_\_ Date: \_\_\_\_\_



## WORK ORDER NON-CONFORMANCE / UPDATE

QA Closed: \_\_\_\_\_ Date: \_\_\_\_\_

Work Order update only ☐

|   |   |   |  |  |   |  |
|---|---|---|--|--|---|--|
| Work Order: _____<br><br>Part No. _____<br><br>NCR No. _____   | <b>DISPOSITION</b><br><br>Rework <input type="checkbox"/><br>Scrap <input type="checkbox"/><br>Use-as-is <input type="checkbox"/><br>Suspected Unapproved <input type="checkbox"/> | <b>AGAINST DEPARTMENT/PROCESS</b><br><br><div style="display: flex; justify-content: space-between;"> <div>             Skid-tube <input type="checkbox"/><br/>             Machining <input type="checkbox"/><br/>             Thermoforming <input type="checkbox"/><br/>             Large Fab <input type="checkbox"/> </div> <div>             Cross tube <input type="checkbox"/><br/>             Small Fab <input type="checkbox"/><br/>             Finishing <input type="checkbox"/><br/>             Composite <input type="checkbox"/> </div> <div>             Water Jet <input type="checkbox"/><br/>             Prod. Eng. Coord. <input type="checkbox"/><br/>             Rec/Store/Packaging <input type="checkbox"/><br/>             Supplier <input type="checkbox"/> </div> <div>             Engineering <input type="checkbox"/><br/>             Quality <input type="checkbox"/><br/>             Other <input type="checkbox"/> </div> </div>   |  |  |   |  |
| Date :   | Step #:   | QTY Effective :   |  |  | MRB (QSI042) Approval                                                                                              |  |
| Description Work Order Deviation   |   | Disposition   |  |  | Completed By<br><br><br>Lead hand / Supervisor<br>Approval Verification<br><br><br>QC / QA Coordinator<br>Approval |  |
|   |   |   |  |  |   |  |
|   |   |   |  |  |   |  |
| <b>Root Cause</b><br><div style="display: flex;"> <div style="flex: 1;">           Environment <input type="checkbox"/><br/>           Design <input type="checkbox"/><br/>           Doc/Data <input type="checkbox"/><br/>           Equip/Tooling <input type="checkbox"/><br/>           Handling/Pre <input type="checkbox"/><br/>           Material <input type="checkbox"/><br/>           Internal Transport <input type="checkbox"/><br/>           Tribal Knowledge <input type="checkbox"/><br/>           LOA <input type="checkbox"/><br/>           Substation <input type="checkbox"/><br/>           Past Expiry Date <input type="checkbox"/><br/>           Misidentified <input type="checkbox"/> </div> <div style="flex: 1;">           No Re-verification <input type="checkbox"/><br/>           Operator <input type="checkbox"/><br/>           Offset/Setup <input type="checkbox"/><br/>           Supplier <input type="checkbox"/><br/>           Training <input type="checkbox"/><br/>           Use for Testing <input type="checkbox"/><br/>           Poor Information <input type="checkbox"/><br/>           Rushing <input type="checkbox"/><br/>           Product Improvement <input type="checkbox"/><br/>           Process Improvement <input type="checkbox"/><br/>           Manufacturing Process <input type="checkbox"/><br/>           Past Due <input type="checkbox"/> </div> </div> |   | <b>FAULT CATEGORY</b><br><div style="display: flex;"> <div style="flex: 1;">           Pressure/Forced <input type="checkbox"/><br/>           Bending <input type="checkbox"/><br/>           Centre Not Concentric <input type="checkbox"/><br/>           Cracks <input type="checkbox"/><br/>           Crimp/Kink/Ripple/Wave <input type="checkbox"/><br/>           Cuffs <input type="checkbox"/><br/>           Crushing <input type="checkbox"/><br/>           Heat Treat <input type="checkbox"/><br/>           Wave/Twist in Tube <input type="checkbox"/><br/>           Marks/Chatter <input type="checkbox"/> </div> <div style="flex: 1;">           Temperature/Cure <input type="checkbox"/><br/>           Set-up <input type="checkbox"/><br/>           BOM/Route <input type="checkbox"/><br/>           Broken/Damage/Defect <input type="checkbox"/><br/>           Inspection Incomplete/Unqualified <input type="checkbox"/><br/>           Contamination <input type="checkbox"/><br/>           Countersink <input type="checkbox"/><br/>           Cut Too Short <input type="checkbox"/><br/>           Instructions Incomplete/Unclear <input type="checkbox"/><br/>           Drill Holes <input type="checkbox"/> </div> <div style="flex: 1;">           Power Loss/Surge <input type="checkbox"/><br/>           Folio/Program <input type="checkbox"/><br/>           Grain <input type="checkbox"/><br/>           Weld <input type="checkbox"/><br/>           Wrong Stock Pulled <input type="checkbox"/><br/>           Out of Sequence <input type="checkbox"/><br/>           Off-set <input type="checkbox"/><br/>           Misabeled <input type="checkbox"/><br/>           Fit/Function <input type="checkbox"/><br/>           Misaligned/off center <input type="checkbox"/> </div> <div style="flex: 1;">           Positioned Wrong <input type="checkbox"/><br/>           Outside Dimensions <input type="checkbox"/><br/>           Over/Under tolerance <input type="checkbox"/><br/>           Part Incorrect <input type="checkbox"/><br/>           Part Lost/Missing <input type="checkbox"/><br/>           Part Moved <input type="checkbox"/><br/>           Drawing <input type="checkbox"/><br/>           Finish <input type="checkbox"/><br/>           Misread <input type="checkbox"/><br/>           Turning Sequence <input type="checkbox"/> </div> </div> |  |  |   |  |
| OTHER : <input type="checkbox"/>   |   |   |  |  |   |  |

Monday, November 07, 2016 4:07:00 PM

Page 2

```
for label, apply_label ***
```



DQA: \_\_\_\_\_ Date: \_\_\_\_\_

## WORK ORDER NON-CONFORMANCE / UPDATE



QA Closed: \_\_\_\_\_ Date: \_\_\_\_\_

Work Order update only ☐

|   |  |   |  |   |  |  |   |  |  |
|---|--|---|--|---|--|--|---|--|--|
| Work Order: _____<br><br>Part No. _____<br><br>NCR No. _____   |  | <b>DISPOSITION</b><br><br>Rework <input type="checkbox"/><br>Scrap <input type="checkbox"/><br>Use-as-is <input type="checkbox"/><br>Suspected Unapproved <input type="checkbox"/>   |  | <b>AGAINST DEPARTMENT/PROCESS</b><br><br><div style="display: flex; justify-content: space-between;"> <div>           Skid-tube <input type="checkbox"/><br/>           Machining <input type="checkbox"/><br/>           Thermoforming <input type="checkbox"/><br/>           Large Fab <input type="checkbox"/> </div> <div>           Cross tube <input type="checkbox"/><br/>           Small Fab <input type="checkbox"/><br/>           Finishing <input type="checkbox"/><br/>           Composite <input type="checkbox"/> </div> <div>           Water Jet <input type="checkbox"/><br/>           Prod. Eng. Coord. <input type="checkbox"/><br/>           Rec/Store/Packaging <input type="checkbox"/><br/>           Supplier <input type="checkbox"/> </div> <div>           Engineering <input type="checkbox"/><br/>           Quality <input type="checkbox"/><br/>           Other <input type="checkbox"/> </div> </div> |  |  |   |  |  |
| Date :   |  | Step #:   |  | QTY Effective :   |  |  | MRB (QSI042) Approval<br><br><br>Completed By<br><br><br>Lead hand / Supervisor<br>Approval Verification<br><br><br>QC / QA Coordinator<br>Approval |  |  |
| Description Work Order Deviation   |  |   |  | Disposition   |  |  |   |  |  |
|   |  |   |  |   |  |  |   |  |  |
|   |  |   |  |   |  |  |   |  |  |
| <b>Root Cause</b><br><div style="display: flex; justify-content: space-between;"> <div>           Environment <input type="checkbox"/><br/>           Design <input type="checkbox"/><br/>           Doc/Data <input type="checkbox"/><br/>           Equip/Tooling <input type="checkbox"/><br/>           Handling/Pre <input type="checkbox"/><br/>           Material <input type="checkbox"/><br/>           Internal Transport <input type="checkbox"/><br/>           Tribal Knowledge <input type="checkbox"/><br/>           LOA <input type="checkbox"/><br/>           Substation <input type="checkbox"/><br/>           Past Expiry Date <input type="checkbox"/><br/>           Misidentified <input type="checkbox"/> </div> <div>           No Re-verification <input type="checkbox"/><br/>           Operator <input type="checkbox"/><br/>           Offset/Setup <input type="checkbox"/><br/>           Supplier <input type="checkbox"/><br/>           Training <input type="checkbox"/><br/>           Use for Testing <input type="checkbox"/><br/>           Poor Information <input type="checkbox"/><br/>           Rushing <input type="checkbox"/><br/>           Product Improvement <input type="checkbox"/><br/>           Process Improvement <input type="checkbox"/><br/>           Manufacturing Process <input type="checkbox"/><br/>           Past Due <input type="checkbox"/> </div> </div> |  | <b>FAULT CATEGORY</b><br><div style="display: flex; justify-content: space-between;"> <div>           Pressure/Forced <input type="checkbox"/><br/>           Bending <input type="checkbox"/><br/>           Centre Not Concentric <input type="checkbox"/><br/>           Cracks <input type="checkbox"/><br/>           Crimp/Kink/Ripple/Wave <input type="checkbox"/><br/>           Cuffs <input type="checkbox"/><br/>           Crushing <input type="checkbox"/><br/>           Heat Treat <input type="checkbox"/><br/>           Wave/Twist in Tube <input type="checkbox"/><br/>           Marks/Chatter <input type="checkbox"/> </div> <div>           Temperature/Cure <input type="checkbox"/><br/>           Set-up <input type="checkbox"/><br/>           BOM/Route <input type="checkbox"/><br/>           Broken/Damage/Defect <input type="checkbox"/><br/>           Inspection Incomplete/Unqualified <input type="checkbox"/><br/>           Contamination <input type="checkbox"/><br/>           Countersink <input type="checkbox"/><br/>           Cut Too Short <input type="checkbox"/><br/>           Instructions Incomplete/Unclear <input type="checkbox"/><br/>           Drill Holes <input type="checkbox"/> </div> <div>           Power Loss/Surge <input type="checkbox"/><br/>           Folio/Program <input type="checkbox"/><br/>           Grain <input type="checkbox"/><br/>           Weld <input type="checkbox"/><br/>           Wrong Stock Pulled <input type="checkbox"/><br/>           Out of Sequence <input type="checkbox"/><br/>           Off-set <input type="checkbox"/><br/>           Mislabeled <input type="checkbox"/><br/>           Fit/Function <input type="checkbox"/><br/>           Misaligned/off center <input type="checkbox"/> </div> <div>           Positioned Wrong <input type="checkbox"/><br/>           Outside Dimensions <input type="checkbox"/><br/>           Over/Under tolerance <input type="checkbox"/><br/>           Part Incorrect <input type="checkbox"/><br/>           Part Lost/Missing <input type="checkbox"/><br/>           Part Moved <input type="checkbox"/><br/>           Drawing <input type="checkbox"/><br/>           Finish <input type="checkbox"/><br/>           Misread <input type="checkbox"/><br/>           Turning Sequence <input type="checkbox"/> </div> </div> |  | OTHER : _____   |  |  |   |  |  |

**Work Order ID 152942**

Monday, November 07, 2016 4:07:00 PM

**\*152942\***

Page 3

Item ID: D3914-041 Accept **\*N900040100\*** Setup Start **\*NS1\***  
Revision ID: Stop **\*NS2\***  
Item Name: Long Basket Lid Assembly (350)  
Start Date: 11/16/2016 Start Qty: 1.00 **\*1\*** Cust Item ID:  
Required Date: 11/22/2016 Req'd Qty: 1.00 **\*1\*** Customer:  
Reference:

Approvals: Process Plan: \_\_\_\_\_ Date: \_\_\_\_\_ Tooling: \_\_\_\_\_ Date: \_\_\_\_\_ Run Start **\*NR1\***  
QC: \_\_\_\_\_ Date: \_\_\_\_\_ SPC (Y/N): \_\_\_\_\_ Date: \_\_\_\_\_ Stop **\*NR2\***

| Sequence ID/<br>Work Center ID | Operation<br>Description                         | Set Up/<br>Run Hours | Tool ID | Tool # | Plan<br>Code | Accept<br>Qty | Reject<br>Qty | Reject<br>Number | Insp.<br>Stamp    |
|--------------------------------|--------------------------------------------------|----------------------|---------|--------|--------------|---------------|---------------|------------------|-------------------|
| 150                            | QC3- Inspect Part Finish                         | 0.00                 |         |        |              |               |               |                  |                   |
| <b>*150*</b>                   |                                                  |                      |         |        |              |               |               |                  | DAS<br>38<br>9-89 |
| QC                             | Memo                                             | 0.00                 |         |        |              |               |               |                  | JAN 13 2017       |
| Quality Control                |                                                  |                      |         |        |              |               |               |                  |                   |
| 160                            | Identify as per dwg & Stock Location: <u>w/o</u> | 0.00                 |         |        |              |               |               |                  |                   |
| <b>*160*</b>                   |                                                  |                      |         |        |              |               |               |                  |                   |
| Packaging                      | Memo                                             | 0.00                 |         |        |              |               |               |                  |                   |
| Packaging                      |                                                  |                      |         |        |              |               |               |                  |                   |
| 170                            | QC21- Final Inspection - Work Order Release      | 0.00                 |         |        |              |               |               |                  |                   |
| <b>*170*</b>                   |                                                  |                      |         |        |              |               |               |                  |                   |
| QC                             | Memo                                             | 0.02                 |         |        |              |               |               |                  |                   |
| Quality Control                |                                                  |                      |         |        |              |               |               |                  |                   |

DAS  
21  
9-89

JAN 13 2017

DQA: \_\_\_\_\_ Date: \_\_\_\_\_

## WORK ORDER NON-CONFORMANCE / UPDATE



QA Closed: \_\_\_\_\_ Date: \_\_\_\_\_

Work Order update only ☐

|                                                              |                                                |   |                                                            |   |                                               |  |   |  |  |
|--------------------------------------------------------------|------------------------------------------------|---|------------------------------------------------------------|---|-----------------------------------------------|--|---|--|--|
| Work Order: _____<br><br>Part No. _____<br><br>NCR No. _____ |                                                | <b>DISPOSITION</b><br><br>Rework <input type="checkbox"/><br>Scrap <input type="checkbox"/><br>Use-as-is <input type="checkbox"/><br>Suspected Unapproved <input type="checkbox"/> |                                                            | <b>AGAINST DEPARTMENT/PROCESS</b><br><br><div style="display: flex; justify-content: space-between;"> <div>             Skid-tube <input type="checkbox"/><br/>             Machining <input type="checkbox"/><br/>             Thermoforming <input type="checkbox"/><br/>             Large Fab <input type="checkbox"/> </div> <div>             Cross tube <input type="checkbox"/><br/>             Small Fab <input type="checkbox"/><br/>             Finishing <input type="checkbox"/><br/>             Composite <input type="checkbox"/> </div> <div>             Water Jet <input type="checkbox"/><br/>             Prod. Eng. Coord. <input type="checkbox"/><br/>             Rec/Store/Packaging <input type="checkbox"/><br/>             Supplier <input type="checkbox"/> </div> <div>             Engineering <input type="checkbox"/><br/>             Quality <input type="checkbox"/><br/>             Other <input type="checkbox"/> </div> </div> |                                               |  |   |  |  |
| Date :                                                       |                                                | Step #:   |                                                            | QTY Effective :   |                                               |  | <b>MRB (QSI042) Approval</b><br><br><div style="border: 1px solid black; height: 150px; margin-top: 10px;"></div> |  |  |
| Description Work Order Deviation                             |                                                |   |                                                            | Disposition   |                                               |  |   |  |  |
|                                                              |                                                |   |                                                            |   |                                               |  |   |  |  |
|                                                              |                                                |   |                                                            |   |                                               |  |   |  |  |
|                                                              |                                                |   |                                                            |   |                                               |  | Completed By   |  |  |
|                                                              |                                                |   |                                                            |   |                                               |  | Lead hand / Supervisor<br>Approval Verification                                                                   |  |  |
|                                                              |                                                |   |                                                            |   |                                               |  | QC / QA Coordinator<br>Approval                                                                                   |  |  |
| Root Cause                                                   |                                                | FAULT CATEGORY   |                                                            |   |                                               |  |   |  |  |
| Environment <input type="checkbox"/>                         | No Re-verification <input type="checkbox"/>    | Pressure/Forced <input type="checkbox"/>   | Temperature/Cure <input type="checkbox"/>                  | Power Loss/Surge <input type="checkbox"/>   | Positioned Wrong <input type="checkbox"/>     |  |   |  |  |
| Design <input type="checkbox"/>                              | Operator <input type="checkbox"/>              | Bending <input type="checkbox"/>   | Set-up <input type="checkbox"/>                            | Folio/Program <input type="checkbox"/>   | Outside Dimensions <input type="checkbox"/>   |  |   |  |  |
| Doc/Data <input type="checkbox"/>                            | Offset/Setup <input type="checkbox"/>          | Centre Not Concentric <input type="checkbox"/>   | BOM/Route <input type="checkbox"/>                         | Grain <input type="checkbox"/>   | Over/Under tolerance <input type="checkbox"/> |  |   |  |  |
| Equip/Tooling <input type="checkbox"/>                       | Supplier <input type="checkbox"/>              | Cracks <input type="checkbox"/>   | Broken/Damage/Defect <input type="checkbox"/>              | Weld <input type="checkbox"/>   | Part Incorrect <input type="checkbox"/>       |  |   |  |  |
| Handling/Pre <input type="checkbox"/>                        | Training <input type="checkbox"/>              | Crimp/Kink/Ripple/Wave <input type="checkbox"/>   | Inspection Incomplete/Unqualified <input type="checkbox"/> | Wrong Stock Pulled <input type="checkbox"/>   | Part Lost/Missing <input type="checkbox"/>    |  |   |  |  |
| Material <input type="checkbox"/>                            | Use for Testing <input type="checkbox"/>       | Cuffs <input type="checkbox"/>   | Contamination <input type="checkbox"/>                     | Out of Sequence <input type="checkbox"/>   | Part Moved <input type="checkbox"/>           |  |   |  |  |
| Internal Transport <input type="checkbox"/>                  | Poor Information <input type="checkbox"/>      | Crushing <input type="checkbox"/>   | Countersink <input type="checkbox"/>                       | Off-set <input type="checkbox"/>   | Drawing <input type="checkbox"/>              |  |   |  |  |
| Tribal Knowledge <input type="checkbox"/>                    | Rushing <input type="checkbox"/>               | Heat Treat <input type="checkbox"/>   | Cut Too Short <input type="checkbox"/>                     | Mislabeled <input type="checkbox"/>   | Finish <input type="checkbox"/>               |  |   |  |  |
| LOA <input type="checkbox"/>                                 | Product Improvement <input type="checkbox"/>   | Wave/Twist in Tube <input type="checkbox"/>   | Instructions Incomplete/Unclear <input type="checkbox"/>   | Fit/Function <input type="checkbox"/>   | Misread <input type="checkbox"/>              |  |   |  |  |
| Substation <input type="checkbox"/>                          | Process Improvement <input type="checkbox"/>   | Marks/Chatter <input type="checkbox"/>   | Drill Holes <input type="checkbox"/>                       | Misaligned/off center <input type="checkbox"/>   | Turning Sequence <input type="checkbox"/>     |  |   |  |  |
| Past Expiry Date <input type="checkbox"/>                    | Manufacturing Process <input type="checkbox"/> | OTHER : _____   |                                                            |   |                                               |  |   |  |  |
| Misidentified <input type="checkbox"/>                       | Past Due <input type="checkbox"/>              |   |                                                            |   |                                               |  |   |  |  |



# Picklist Print

Monday, November 07, 2016 4:06:59 PM

Page 1

Work Order ID: 152942

**\*152942\***

Parent Item: D3914-041

**\*D3914-041\***

Parent Item Name: Long Basket Lid Assembly (350)

Start Date: 11/16/2016

Required Date: 11/22/2016

Start Qty: 1.00

Required Qty: 1.00

Comments: IPP Rev:A new issue DD 10.03.19 verified by:EC IPP Rev:B  
as per dwg revB DD 10.08.18 verified by:EC IPP Rev:C 13.03.14 AS  
PER DWG REV.pc1 DD VERF:JLM IPP REV:D 13.06.21 DWG  
REV.C DD VERF:JFS

| Component Item ID/<br>Item Name      | Replacement<br>Item ID | Mfg/<br>Purch | Bin<br>Item | Primary<br>Location | Last<br>Location | Route<br>Seq ID | Unit of<br>Measure | Qty on<br>Hand | Qty per Kit | Total<br>Qty | Qty<br>Issued | Date<br>Issued | Status |
|--------------------------------------|------------------------|---------------|-------------|---------------------|------------------|-----------------|--------------------|----------------|-------------|--------------|---------------|----------------|--------|
| D3914-1<br>✓ <b>*D3914-1*</b><br>Rib |                        | Manufactured  | No          |                     |                  | 100             | Each               | 10.0000        | 2           | 2            |               |                |        |
|                                      |                        |               |             |                     |                  |                 |                    |                |             | **           |               | 11 JAN 06 2017 |        |
|                                      |                        |               |             | <u>Location</u>     |                  | <u>Loc Qty</u>  | <u>Loc Code</u>    |                |             |              |               |                |        |
|                                      |                        |               |             | WA004               |                  | 10              | B132898            |                |             |              |               |                |        |
|                                      |                        |               |             | 146344              |                  | 8               |                    |                |             |              |               |                |        |
|                                      |                        |               |             | 146345              |                  | 2               | B152898            |                |             |              |               |                |        |
| D3914-7<br>✓ <b>*D3914-7*</b><br>Rib |                        | Manufactured  | No          |                     |                  | 100             | Each               | 14.0000        | 2           | 2            |               |                |        |
|                                      |                        |               |             |                     |                  |                 |                    |                |             | **           |               | 11 JAN 06 2017 |        |
|                                      |                        |               |             | <u>Location</u>     |                  | <u>Loc Qty</u>  | <u>Loc Code</u>    |                |             |              |               |                |        |
|                                      |                        |               |             | WA004               |                  | 14              | B154038            |                |             |              |               |                |        |
|                                      |                        |               |             | 146409              |                  | 8               |                    |                |             |              |               |                |        |
|                                      |                        |               |             | 151076              |                  | 6               |                    |                |             |              |               |                |        |
| D4018-5<br>✓ <b>*D4018-5*</b><br>Rib |                        | Manufactured  | No          |                     |                  | 100             | Each               | 33.0000        | 9           | 9            |               |                |        |
|                                      |                        |               |             |                     |                  |                 |                    |                |             | **           |               | 11 JAN 06 2017 |        |
|                                      |                        |               |             | <u>Location</u>     |                  | <u>Loc Qty</u>  | <u>Loc Code</u>    |                |             |              |               |                |        |
|                                      |                        |               |             | WA004               |                  | 33              | B152953            |                |             |              |               |                |        |
|                                      |                        |               |             | 146393              |                  | 3               |                    |                |             |              |               |                |        |
|                                      |                        |               |             | 150216              |                  | 27              |                    |                |             |              |               |                |        |
|                                      |                        |               |             | 151058              |                  | 3               |                    |                |             |              |               |                |        |

DQA: \_\_\_\_\_ Date: \_\_\_\_\_



## WORK ORDER NON-CONFORMANCE / UPDATE

QA Closed: \_\_\_\_\_ Date: \_\_\_\_\_

Work Order update only ☐

|                                                              |  |   |  |   |  |  |   |  |  |
|--------------------------------------------------------------|--|---|--|---|--|--|---|--|--|
| Work Order: _____<br><br>Part No. _____<br><br>NCR No. _____ |  | <b>DISPOSITION</b><br><br>Rework <input type="checkbox"/><br>Scrap <input type="checkbox"/><br>Use-as-is <input type="checkbox"/><br>Suspected Unapproved <input type="checkbox"/> |  | <b>AGAINST DEPARTMENT/PROCESS</b><br><br><div style="display: flex; justify-content: space-between;"> <div>             Skid-tube <input type="checkbox"/><br/>             Machining <input type="checkbox"/><br/>             Thermoforming <input type="checkbox"/><br/>             Large Fab <input type="checkbox"/> </div> <div>             Cross tube <input type="checkbox"/><br/>             Small Fab <input type="checkbox"/><br/>             Finishing <input type="checkbox"/><br/>             Composite <input type="checkbox"/> </div> <div>             Water Jet <input type="checkbox"/><br/>             Prod. Eng. Coord. <input type="checkbox"/><br/>             Rec/Store/Packaging <input type="checkbox"/><br/>             Supplier <input type="checkbox"/> </div> <div>             Engineering <input type="checkbox"/><br/>             Quality <input type="checkbox"/><br/>             Other <input type="checkbox"/> </div> </div> |  |  |   |  |  |
| Date :                                                       |  | Step #:   |  | QTY Effective :   |  |  | MRB (QSI042) Approval<br><br><br>Completed By<br><br><br>Lead hand / Supervisor<br>Approval Verification<br><br><br>QC / QA Coordinator<br>Approval |  |  |
| Description Work Order Deviation                             |  |   |  | Disposition   |  |  |   |  |  |
|                                                              |  |   |  |   |  |  |   |  |  |

|                                             |                                                |                                                 |                                                            |                                                |                                               |  |  |
|---------------------------------------------|------------------------------------------------|-------------------------------------------------|------------------------------------------------------------|------------------------------------------------|-----------------------------------------------|--|--|
| <b>Root Cause</b>                           |                                                | <b>FAULT CATEGORY</b>                           |                                                            |                                                |                                               |  |  |
| Environment <input type="checkbox"/>        | No Re-verification <input type="checkbox"/>    | Pressure/Forced <input type="checkbox"/>        | Temperature/Cure <input type="checkbox"/>                  | Power Loss/Surge <input type="checkbox"/>      | Positioned Wrong <input type="checkbox"/>     |  |  |
| Design <input type="checkbox"/>             | Operator <input type="checkbox"/>              | Bending <input type="checkbox"/>                | Set-up <input type="checkbox"/>                            | Folio/Program <input type="checkbox"/>         | Outside Dimensions <input type="checkbox"/>   |  |  |
| Doc/Data <input type="checkbox"/>           | Offset/Setup <input type="checkbox"/>          | Centre Not Concentric <input type="checkbox"/>  | BOM/Route <input type="checkbox"/>                         | Grain <input type="checkbox"/>                 | Over/Under tolerance <input type="checkbox"/> |  |  |
| Equip/Tooling <input type="checkbox"/>      | Supplier <input type="checkbox"/>              | Cracks <input type="checkbox"/>                 | Broken/Damage/Defect <input type="checkbox"/>              | Weld <input type="checkbox"/>                  | Part Incorrect <input type="checkbox"/>       |  |  |
| Handling/Pre <input type="checkbox"/>       | Training <input type="checkbox"/>              | Crimp/Kink/Ripple/Wave <input type="checkbox"/> | Inspection Incomplete/Unqualified <input type="checkbox"/> | Wrong Stock Pulled <input type="checkbox"/>    | Part Lost/Missing <input type="checkbox"/>    |  |  |
| Material <input type="checkbox"/>           | Use for Testing <input type="checkbox"/>       | Cuffs <input type="checkbox"/>                  | Contamination <input type="checkbox"/>                     | Out of Sequence <input type="checkbox"/>       | Part Moved <input type="checkbox"/>           |  |  |
| Internal Transport <input type="checkbox"/> | Poor Information <input type="checkbox"/>      | Crushing <input type="checkbox"/>               | Countersink <input type="checkbox"/>                       | Off-set <input type="checkbox"/>               | Drawing <input type="checkbox"/>              |  |  |
| Tribal Knowledge <input type="checkbox"/>   | Rushing <input type="checkbox"/>               | Heat Treat <input type="checkbox"/>             | Cut Too Short <input type="checkbox"/>                     | Mislabeled <input type="checkbox"/>            | Finish <input type="checkbox"/>               |  |  |
| LOA <input type="checkbox"/>                | Product Improvement <input type="checkbox"/>   | Wave/Twist in Tube <input type="checkbox"/>     | Instructions Incomplete/Unclear <input type="checkbox"/>   | Fit/Function <input type="checkbox"/>          | Misread <input type="checkbox"/>              |  |  |
| Substation <input type="checkbox"/>         | Process Improvement <input type="checkbox"/>   | Marks/Chatter <input type="checkbox"/>          | Drill Holes <input type="checkbox"/>                       | Misaligned/off center <input type="checkbox"/> | Turning Sequence <input type="checkbox"/>     |  |  |
| Past Expiry Date <input type="checkbox"/>   | Manufacturing Process <input type="checkbox"/> | OTHER : _____                                   |                                                            |                                                |                                               |  |  |
| Misidentified <input type="checkbox"/>      | Past Due <input type="checkbox"/>              |                                                 |                                                            |                                                |                                               |  |  |



# Picklist Print

Monday, November 07, 2016 4:06:59 PM

Page 2

Work Order ID: 152942

**\*152942\***

Parent Item: D3914-041

**\*D3914-041\***

Parent Item Name: Long Basket Lid Assembly (350)

Start Date: 11/16/2016

Required Date: 11/22/2016

Start Qty: 1.00

Required Qty: 1.00

D4035-043

Manufactured No

100 Each 6.0000 2 2

**\*\***

**JAN 06 2017**

**\*D4035-043\***

Lid Rib Assembly, Aft (350 Basket)

Location

Loc Qty

Loc Code

WA004

150192

151050

6

4

2

B154286 → (2x)

D2581

Manufactured No

100 Each 88.0000 2 2

**\*\***

**JAN 06 2017**

**\*D2581\***

Mounting Bracket

Location

Loc Qty

Loc Code

WA004

132771

136270

139082

146089

147603

148944

151990

88

1

2

2

31

2

26

24

B154549 → (2x)

D2728-3

Manufactured Yes

140 Each 0.0000 1 1

**\*\***

**\*D2728-3\***

Dart Logo Label Large

D4016-3

Manufactured No

100 Each 39.0000 3 3

**\*\***

**JAN 06 2017**

**\*D4016-3\***

Hinge Half, Lid

Location

Loc Qty

Loc Code

WA004

147975

148931

39

36

3

(3x)

DQA: \_\_\_\_\_ Date: \_\_\_\_\_



## WORK ORDER NON-CONFORMANCE / UPDATE

QA Closed: \_\_\_\_\_ Date: \_\_\_\_\_

Work Order update only ☐

|   |  |   |  |   |  |  |   |  |  |
|---|--|---|--|---|--|--|---|--|--|
| Work Order: _____<br><br>Part No. _____<br><br>NCR No. _____   |  | <b>DISPOSITION</b><br><br>Rework <input type="checkbox"/><br>Scrap <input type="checkbox"/><br>Use-as-is <input type="checkbox"/><br>Suspected Unapproved <input type="checkbox"/>   |  | <b>AGAINST DEPARTMENT/PROCESS</b><br><br><div style="display: flex; justify-content: space-between;"> <div>             Skid-tube <input type="checkbox"/><br/>             Machining <input type="checkbox"/><br/>             Thermoforming <input type="checkbox"/><br/>             Large Fab <input type="checkbox"/> </div> <div>             Cross tube <input type="checkbox"/><br/>             Small Fab <input type="checkbox"/><br/>             Finishing <input type="checkbox"/><br/>             Composite <input type="checkbox"/> </div> <div>             Water Jet <input type="checkbox"/><br/>             Prod. Eng. Coord. <input type="checkbox"/><br/>             Rec/Store/Packaging <input type="checkbox"/><br/>             Supplier <input type="checkbox"/> </div> <div>             Engineering <input type="checkbox"/><br/>             Quality <input type="checkbox"/><br/>             Other <input type="checkbox"/> </div> </div>   |  |  |   |  |  |
| Date :   |  | Step #:   |  | QTY Effective :   |  |  | <b>MRB (QSI042) Approval</b><br><br><div style="border: 1px solid black; height: 150px; margin: 5px;"></div> <b>Completed By</b><br><br><div style="border: 1px solid black; height: 50px; margin: 5px;"></div> <b>Lead hand / Supervisor Approval Verification</b><br><br><div style="border: 1px solid black; height: 50px; margin: 5px;"></div> <b>QC / QA Coordinator Approval</b> |  |  |
| <b>Description Work Order Deviation</b>   |  |   |  | <b>Disposition</b>   |  |  |   |  |  |
|   |  |   |  |   |  |  |   |  |  |
|   |  |   |  |   |  |  |   |  |  |
| <b>Root Cause</b><br><div style="display: flex; justify-content: space-between;"> <div>             Environment <input type="checkbox"/><br/>             Design <input type="checkbox"/><br/>             Doc/Data <input type="checkbox"/><br/>             Equip/Tooling <input type="checkbox"/><br/>             Handling/Pre <input type="checkbox"/><br/>             Material <input type="checkbox"/><br/>             Internal Transport <input type="checkbox"/><br/>             Tribal Knowledge <input type="checkbox"/><br/>             LOA <input type="checkbox"/><br/>             Substation <input type="checkbox"/><br/>             Past Expiry Date <input type="checkbox"/><br/>             Misidentified <input type="checkbox"/> </div> <div>             No Re-verification <input type="checkbox"/><br/>             Operator <input type="checkbox"/><br/>             Offset/Setup <input type="checkbox"/><br/>             Supplier <input type="checkbox"/><br/>             Training <input type="checkbox"/><br/>             Use for Testing <input type="checkbox"/><br/>             Poor Information <input type="checkbox"/><br/>             Rushing <input type="checkbox"/><br/>             Product Improvement <input type="checkbox"/><br/>             Process Improvement <input type="checkbox"/><br/>             Manufacturing Process <input type="checkbox"/><br/>             Past Due <input type="checkbox"/> </div> </div> |  | <b>FAULT CATEGORY</b><br><div style="display: flex; justify-content: space-between;"> <div>             Pressure/Forced <input type="checkbox"/><br/>             Bending <input type="checkbox"/><br/>             Centre Not Concentric <input type="checkbox"/><br/>             Cracks <input type="checkbox"/><br/>             Crimp/Kink/Ripple/Wave <input type="checkbox"/><br/>             Cuffs <input type="checkbox"/><br/>             Crushing <input type="checkbox"/><br/>             Heat Treat <input type="checkbox"/><br/>             Wave/Twist in Tube <input type="checkbox"/><br/>             Marks/Chatter <input type="checkbox"/> </div> <div>             Temperature/Cure <input type="checkbox"/><br/>             Set-up <input type="checkbox"/><br/>             BOM/Route <input type="checkbox"/><br/>             Broken/Damage/Defect <input type="checkbox"/><br/>             Inspection Incomplete/Unqualified <input type="checkbox"/><br/>             Contamination <input type="checkbox"/><br/>             Countersink <input type="checkbox"/><br/>             Cut Too Short <input type="checkbox"/><br/>             Instructions Incomplete/Unclear <input type="checkbox"/><br/>             Drill Holes <input type="checkbox"/> </div> </div> |  | <div style="display: flex; justify-content: space-between;"> <div>             Power Loss/Surge <input type="checkbox"/><br/>             Folio/Program <input type="checkbox"/><br/>             Grain <input type="checkbox"/><br/>             Weld <input type="checkbox"/><br/>             Wrong Stock Pulled <input type="checkbox"/><br/>             Out of Sequence <input type="checkbox"/><br/>             Off-set <input type="checkbox"/><br/>             Mislabeled <input type="checkbox"/><br/>             Fit/Function <input type="checkbox"/><br/>             Misaligned/off center <input type="checkbox"/> </div> <div>             Positioned Wrong <input type="checkbox"/><br/>             Outside Dimensions <input type="checkbox"/><br/>             Over/Under tolerance <input type="checkbox"/><br/>             Part Incorrect <input type="checkbox"/><br/>             Part Lost/Missing <input type="checkbox"/><br/>             Part Moved <input type="checkbox"/><br/>             Drawing <input type="checkbox"/><br/>             Finish <input type="checkbox"/><br/>             Misread <input type="checkbox"/><br/>             Turning Sequence <input type="checkbox"/> </div> </div> |  |  |   |  |  |
| OTHER : <input type="checkbox"/>   |  |   |  |   |  |  |   |  |  |

Monday, November 07, 2016 4:07:00 PM



DQA: \_\_\_\_\_ Date: \_\_\_\_\_




## WORK ORDER NON-CONFORMANCE / UPDATE

QA Closed: \_\_\_\_\_ Date: \_\_\_\_\_

Work Order update only ☐

|   |   |   |  |                                              |  |
|---|---|---|--|----------------------------------------------|--|
| Work Order: _____<br><br>Part No. _____<br><br>NCR No. _____   | <b>DISPOSITION</b><br><br>Rework <input type="checkbox"/><br>Scrap <input type="checkbox"/><br>Use-as-is <input type="checkbox"/><br>Suspected Unapproved <input type="checkbox"/> | <b>AGAINST DEPARTMENT/PROCESS</b><br><br><div style="display: flex; justify-content: space-between;"> <div>             Skid-tube <input type="checkbox"/><br/>             Machining <input type="checkbox"/><br/>             Thermoforming <input type="checkbox"/><br/>             Large Fab <input type="checkbox"/> </div> <div>             Cross tube <input type="checkbox"/><br/>             Small Fab <input type="checkbox"/><br/>             Finishing <input type="checkbox"/><br/>             Composite <input type="checkbox"/> </div> <div>             Water Jet <input type="checkbox"/><br/>             Prod. Eng. Coord. <input type="checkbox"/><br/>             Rec/Store/Packaging <input type="checkbox"/><br/>             Supplier <input type="checkbox"/> </div> <div>             Engineering <input type="checkbox"/><br/>             Quality <input type="checkbox"/><br/>             Other <input type="checkbox"/> </div> </div>   |  |                                              |  |
| Date : _____   | Step #: _____   | QTY Effective : _____   |  | MRB (QSI042) Approval                        |  |
| Description Work Order Deviation   |   | Disposition   |  | Completed By                                 |  |
|   |   |   |  | Lead hand / Supervisor Approval Verification |  |
|   |   |   |  | QC / QA Coordinator Approval                 |  |
|   |   |   |  |                                              |  |
| <b>Root Cause</b><br><div style="display: flex; justify-content: space-between;"> <div>             Environment <input type="checkbox"/><br/>             Design <input type="checkbox"/><br/>             Doc/Data <input type="checkbox"/><br/>             Equip/Tooling <input type="checkbox"/><br/>             Handling/Pre <input type="checkbox"/><br/>             Material <input type="checkbox"/><br/>             Internal Transport <input type="checkbox"/><br/>             Tribal Knowledge <input type="checkbox"/><br/>             LOA <input type="checkbox"/><br/>             Substation <input type="checkbox"/><br/>             Past Expiry Date <input type="checkbox"/><br/>             Misidentified <input type="checkbox"/> </div> <div>             No Re-verification <input type="checkbox"/><br/>             Operator <input type="checkbox"/><br/>             Offset/Setup <input type="checkbox"/><br/>             Supplier <input type="checkbox"/><br/>             Training <input type="checkbox"/><br/>             Use for Testing <input type="checkbox"/><br/>             Poor Information <input type="checkbox"/><br/>             Rushing <input type="checkbox"/><br/>             Product Improvement <input type="checkbox"/><br/>             Process Improvement <input type="checkbox"/><br/>             Manufacturing Process <input type="checkbox"/><br/>             Past Due <input type="checkbox"/> </div> </div> |   | <b>FAULT CATEGORY</b><br><div style="display: flex; justify-content: space-between;"> <div>             Pressure/Forced <input type="checkbox"/><br/>             Bending <input type="checkbox"/><br/>             Centre Not Concentric <input type="checkbox"/><br/>             Cracks <input type="checkbox"/><br/>             Crimp/Kink/Ripple/Wave <input type="checkbox"/><br/>             Cuffs <input type="checkbox"/><br/>             Crushing <input type="checkbox"/><br/>             Heat Treat <input type="checkbox"/><br/>             Wave/Twist in Tube <input type="checkbox"/><br/>             Marks/Chatter <input type="checkbox"/> </div> <div>             Temperature/Cure <input type="checkbox"/><br/>             Set-up <input type="checkbox"/><br/>             BOM/Route <input type="checkbox"/><br/>             Broken/Damage/Defect <input type="checkbox"/><br/>             Inspection Incomplete/Unqualified <input type="checkbox"/><br/>             Contamination <input type="checkbox"/><br/>             Countersink <input type="checkbox"/><br/>             Cut Too Short <input type="checkbox"/><br/>             Instructions Incomplete/Unclear <input type="checkbox"/><br/>             Drill Holes <input type="checkbox"/> </div> <div>             Power Loss/Surge <input type="checkbox"/><br/>             Folio/Program <input type="checkbox"/><br/>             Grain <input type="checkbox"/><br/>             Weld <input type="checkbox"/><br/>             Wrong Stock Pulled <input type="checkbox"/><br/>             Out of Sequence <input type="checkbox"/><br/>             Off-set <input type="checkbox"/><br/>             Misabeled <input type="checkbox"/><br/>             Fit/Function <input type="checkbox"/><br/>             Misaligned/off center <input type="checkbox"/> </div> <div>             Positioned Wrong <input type="checkbox"/><br/>             Outside Dimensions <input type="checkbox"/><br/>             Over/Under tolerance <input type="checkbox"/><br/>             Part Incorrect <input type="checkbox"/><br/>             Part Lost/Missing <input type="checkbox"/><br/>             Part Moved <input type="checkbox"/><br/>             Drawing <input type="checkbox"/><br/>             Finish <input type="checkbox"/><br/>             Misread <input type="checkbox"/><br/>             Turning Sequence <input type="checkbox"/> </div> </div> |  |                                              |  |
| OTHER : _____   |   |   |  |                                              |  |

| ITEM | QTY | P/N       | DESCRIPTION                |
|------|-----|-----------|----------------------------|
|      | X   | D3914-041 | LONG BASKET LID ASSY (350) |
| 1    | 1   | D3914-101 | TUBULAR ASSY, LONG LID     |
| 2    | 2   | D2581     | MOUNTING BRACKET           |
| 3    | 1   | D2728-3   | DART LOGO LABEL            |
| 4    | 3   | D4016-3   | HINGE HALF, LID            |
| 5    | 1   | D4020-5   | LID MESH, 350 LONG BASKET  |
| 6    | 1   | D4021-3   | DATA PLATE                 |

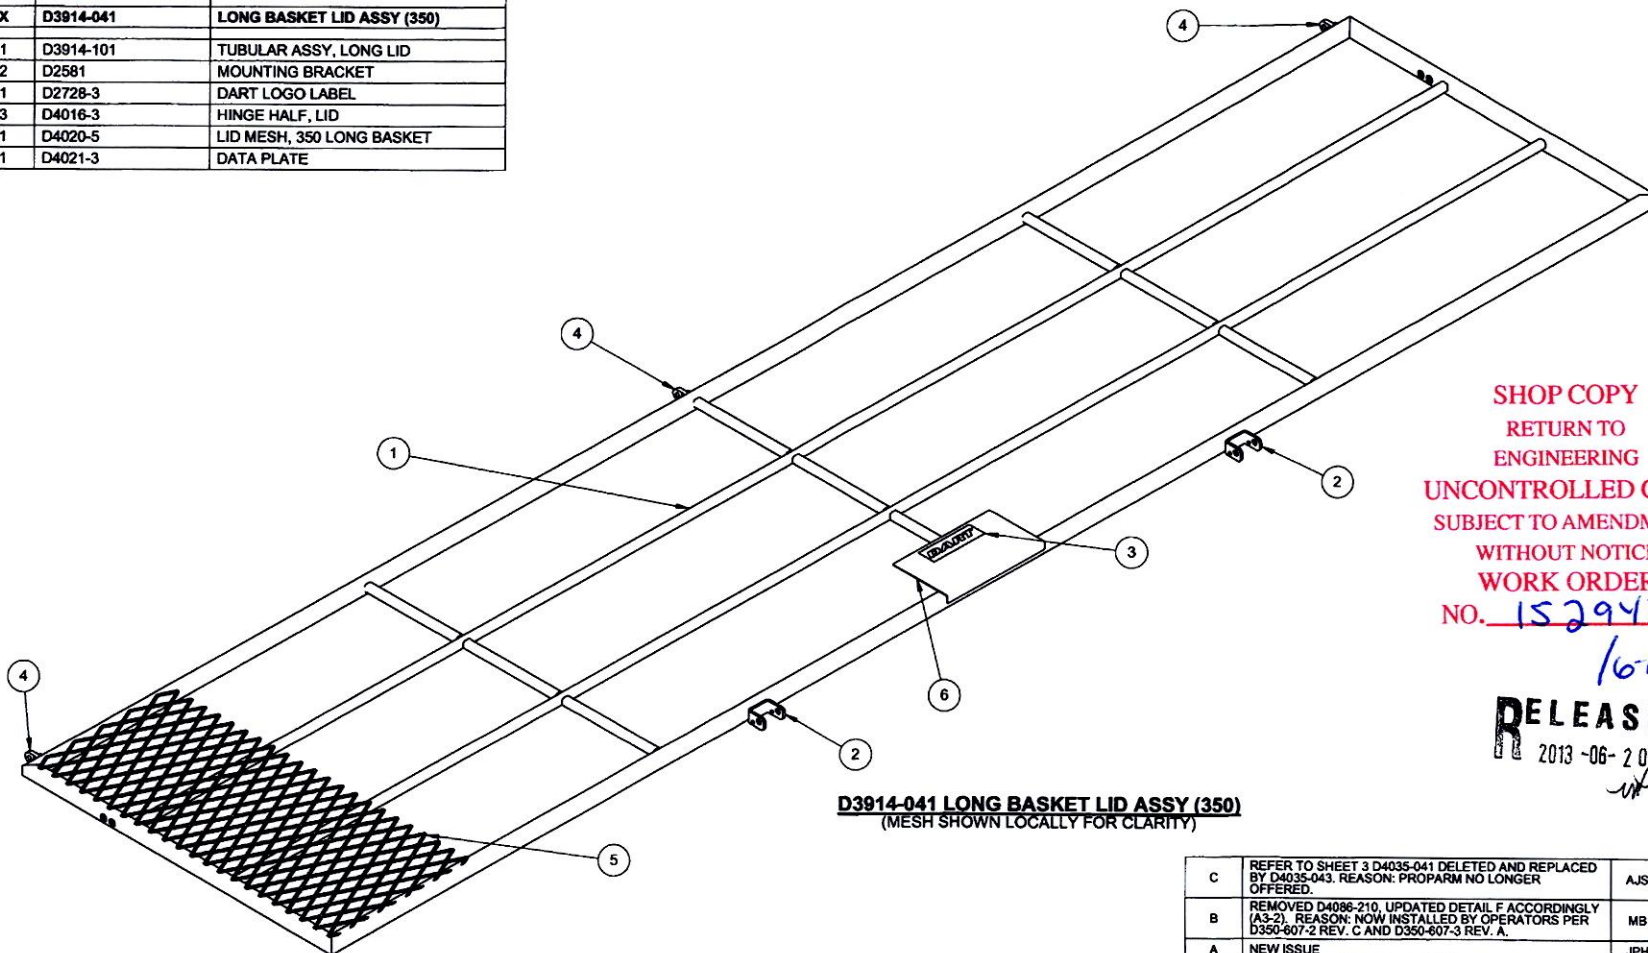


**D3914-041 LONG BASKET LID ASSY (350)**  
(MESH SHOWN LOCALLY FOR CLARITY)






SHOP COPY  
RETURN TO  
ENGINEERING  
UNCONTROLLED COPY  
SUBJECT TO AMENDMENT  
WITHOUT NOTICE  
WORK ORDER  
NO. 152942 MJS  
16-11-09

**RELEASED**  
2013-06-20  
WJD

|            |   |   |          |
|------------|---|---|----------|
| REV.       | DESCRIPTION   | BY   | DATE     |
| C          | REFER TO SHEET 3 D4035-041 DELETED AND REPLACED BY D4035-043. REASON: PROPARM NO LONGER OFFERED.                                        | AJS   | 13.03.13 |
| B          | REMOVED D4086-210, UPDATED DETAIL F ACCORDINGLY (A3-2). REASON: NOW INSTALLED BY OPERATORS PER D350-607-2 REV. C AND D350-607-3 REV. A. | MB   | 10.08.05 |
| A          | NEW ISSUE   | JPH   | 10.03.16 |
| DESIGN     | AJS   | <b>DART AEROSPACE LTD</b><br>HAWKESBURY, ONTARIO, CANADA<br>DRAWING NO. <b>D3914</b> REV. C<br>SHEET 1 OF 4<br>TITLE <b>LONG BASKET LID ASSY (350)</b> SCALE NTS<br>COPYRIGHT © 2010 BY DART AEROSPACE LTD<br>THIS DOCUMENT IS PRIVATE AND CONFIDENTIAL AND IS SUPPLIED ON THE EXPRESS CONDITION THAT IT IS NOT TO BE USED FOR ANY PURPOSE OR COPIED OR COMMUNICATED TO ANY OTHER PERSON WITHOUT WRITTEN PERMISSION FROM DART AEROSPACE LTD. |          |
| DRAWN      | AJS   |   |          |
| CHECKED    | A.P.   |   |          |
| MFG. APPR. | DS   |   |          |
| APPROVED   | WJD   |   |          |
| DE APPR.   | WJD   |   |          |
| DATE       | 13.03.13   |   |          |

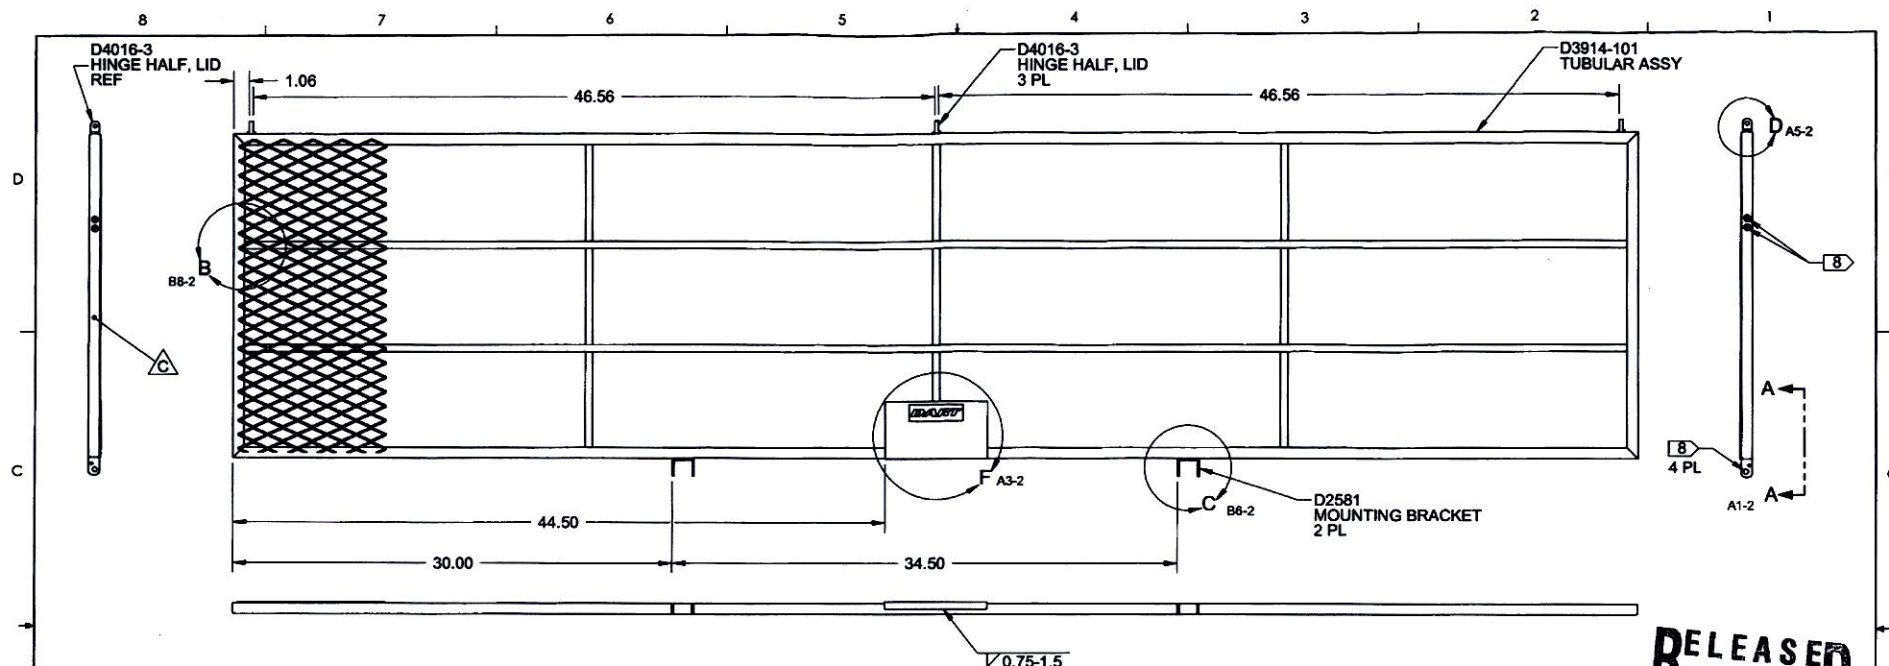

**D3914-041 LONG BASKET LID ASSY (350)**  
(MESH SHOWN LOCALLY FOR CLARITY)

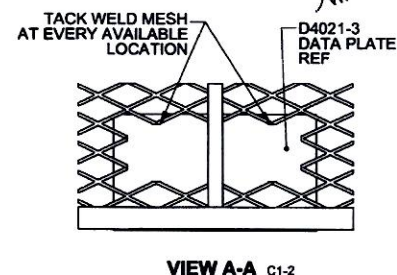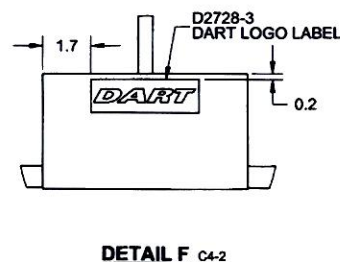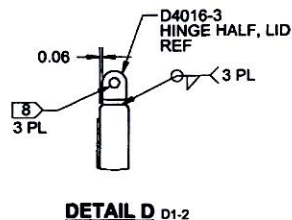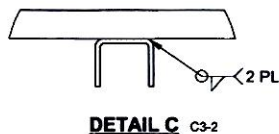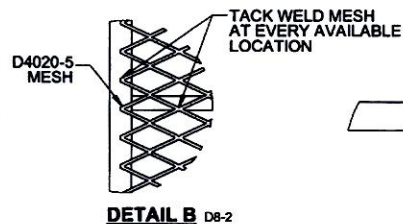

**NOTES:**

- 1) MATERIAL: N/A
- 2) FINISH: POWDER COAT BLACK SANDTEX (4.3.5.7) PER DART QSI 005 4.3  
APPLY BLACK ANTI-SKID PAINT TO OUTSIDE SURFACE OF MESH PER DART QSI 005 4.4
- 3) TOLERANCES: PER DART QSI 018 UNLESS OTHERWISE NOTED
- 4) UNITS: INCHES UNLESS OTHERWISE NOTED
- 5) BREAK SHARP EDGES: N/A
- 6) IDENTIFICATION: N/A
- 7) WEIGHT: 22.35 lbs APPROX
- 8) MASK HOLES PRIOR TO FINISHING
- 9) WELD PER DART QSI 004


|   |          |                                        |              |
|---|----------|----------------------------------------|--------------|
| DESIGN   | AJS      | <b>DART AEROSPACE LTD</b>              |              |
| DRAWN   | AJS      | HAWKESBURY, ONTARIO, CANADA            |              |
| CHECKED   | AJS      | DRAWING NO.                            | REV. C       |
| MFG. APPR.   | AJS      | D3914                                  | SHEET 2 OF 4 |
| APPROVED   | AJS      | TITLE                                  | SCALE        |
| DE APPR.   | AJS      | LONG BASKET LID ASSY (350)             | NTS          |
| DATE   | 13.03.13 | COPYRIGHT © 2013 BY DART AEROSPACE LTD |              |
| THIS DOCUMENT IS PRIVATE AND CONFIDENTIAL AND IS SUPPLIED ON THE EXPRESS CONDITION THAT IT IS NOT TO BE USED FOR ANY PURPOSE OR COPIED OR COMMUNICATED TO ANY OTHER PERSON WITHOUT WRITTEN PERMISSION FROM DART AEROSPACE LTD. |          |                                        |              |



| ITEM | QTY<br>-101 | P/N       | DESCRIPTION                  |
|------|-------------|-----------|------------------------------|
|      | X           | D3914-101 | TUBULAR ASSY, LONG LID (350) |
| 1    | 2           | D3914-1   | RIB                          |
| 2    | 2           | D3914-7   | RIB                          |
| 3    | 9           | D4018-5   | RIB                          |
| 4    | 2           | D4035-043 | BASKET LID RIB ASSY, AFT     |



SECTION E-E C5-3

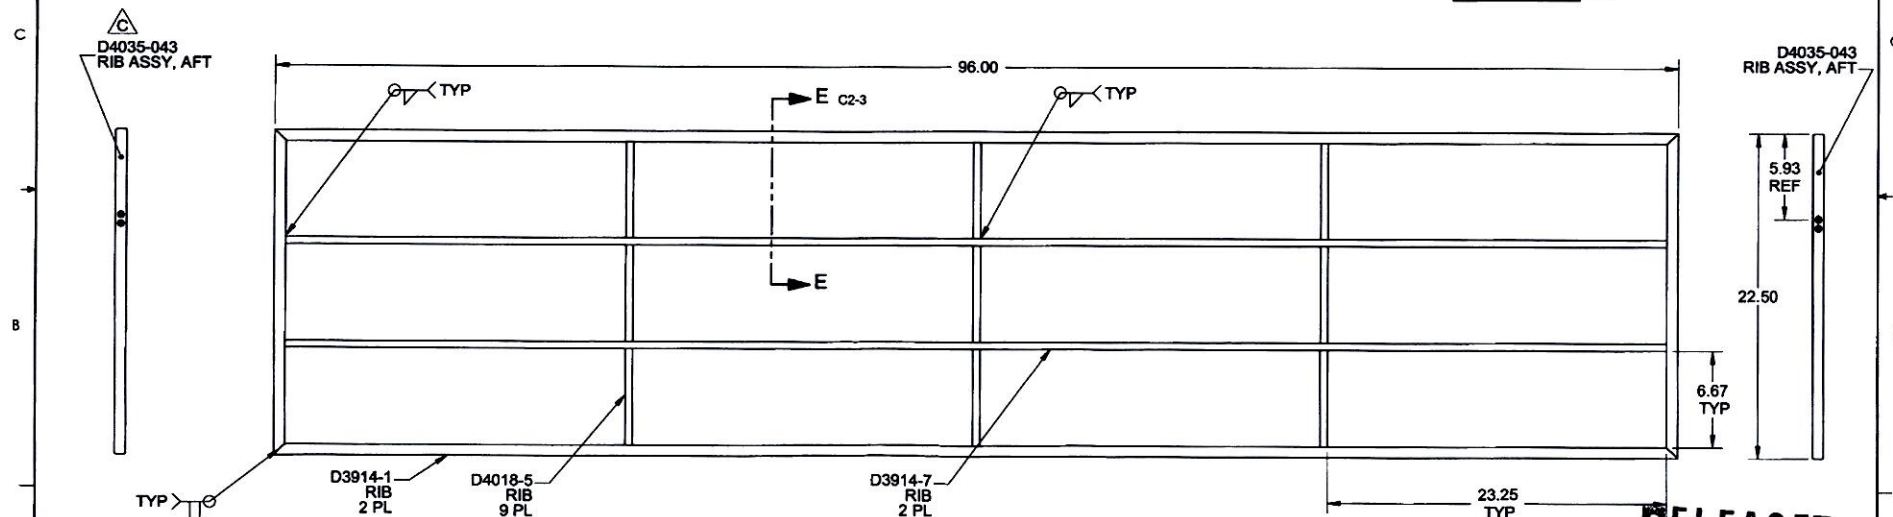


8 D3914-101 TUBULAR ASSY, LONG LID


NOTES:

- 1) MATERIAL: N/A
- 2) FINISH: NONE
- 3) TOLERANCES: PER DART QSI 018 UNLESS OTHERWISE NOTED
- 4) UNITS: INCHES UNLESS OTHERWISE NOTED
- 5) BREAK SHARP EDGES: N/A
- 6) IDENTIFICATION: N/A
- 7) WEIGHT: 14.10 lbs
- 8) TOLERANCE FOR XX.XX DIMENSIONS  $\pm 0.06$  FOR D3914-101
- 9) WELD PER DART QSI 004

|            |          |   |        |
|------------|----------|---|--------|
| DESIGN     | AJS      | DART AEROSPACE LTD<br>HAWKESBURY, ONTARIO, CANADA   |        |
| DRAWN      | AJS      |   |        |
| CHECKED    | A.P.     | DRAWING NO.<br>D3914   | REV. C |
| MFG. APPR. | DS       | SHEET 3 OF 4   |        |
| APPROVED   | 10       | TITLE   | SCALE  |
| DE APPR.   | 10       | LONG BASKET LID ASSY (350)   | NTS    |
| DATE       | 13.03.13 | COPYRIGHT © 2010 BY DART AEROSPACE LTD<br>THIS DOCUMENT IS PRIVATE AND CONFIDENTIAL AND IS SUPPLIED ON THE EXPRESS CONDITION THAT IT IS<br>NOT TO BE USED FOR ANY PURPOSE OR COPIED OR COMMUNICATED TO ANY OTHER PERSON WITHOUT<br>WRITTEN PERMISSION FROM DART AEROSPACE LTD. |        |

RELEASED  
2013-06-20

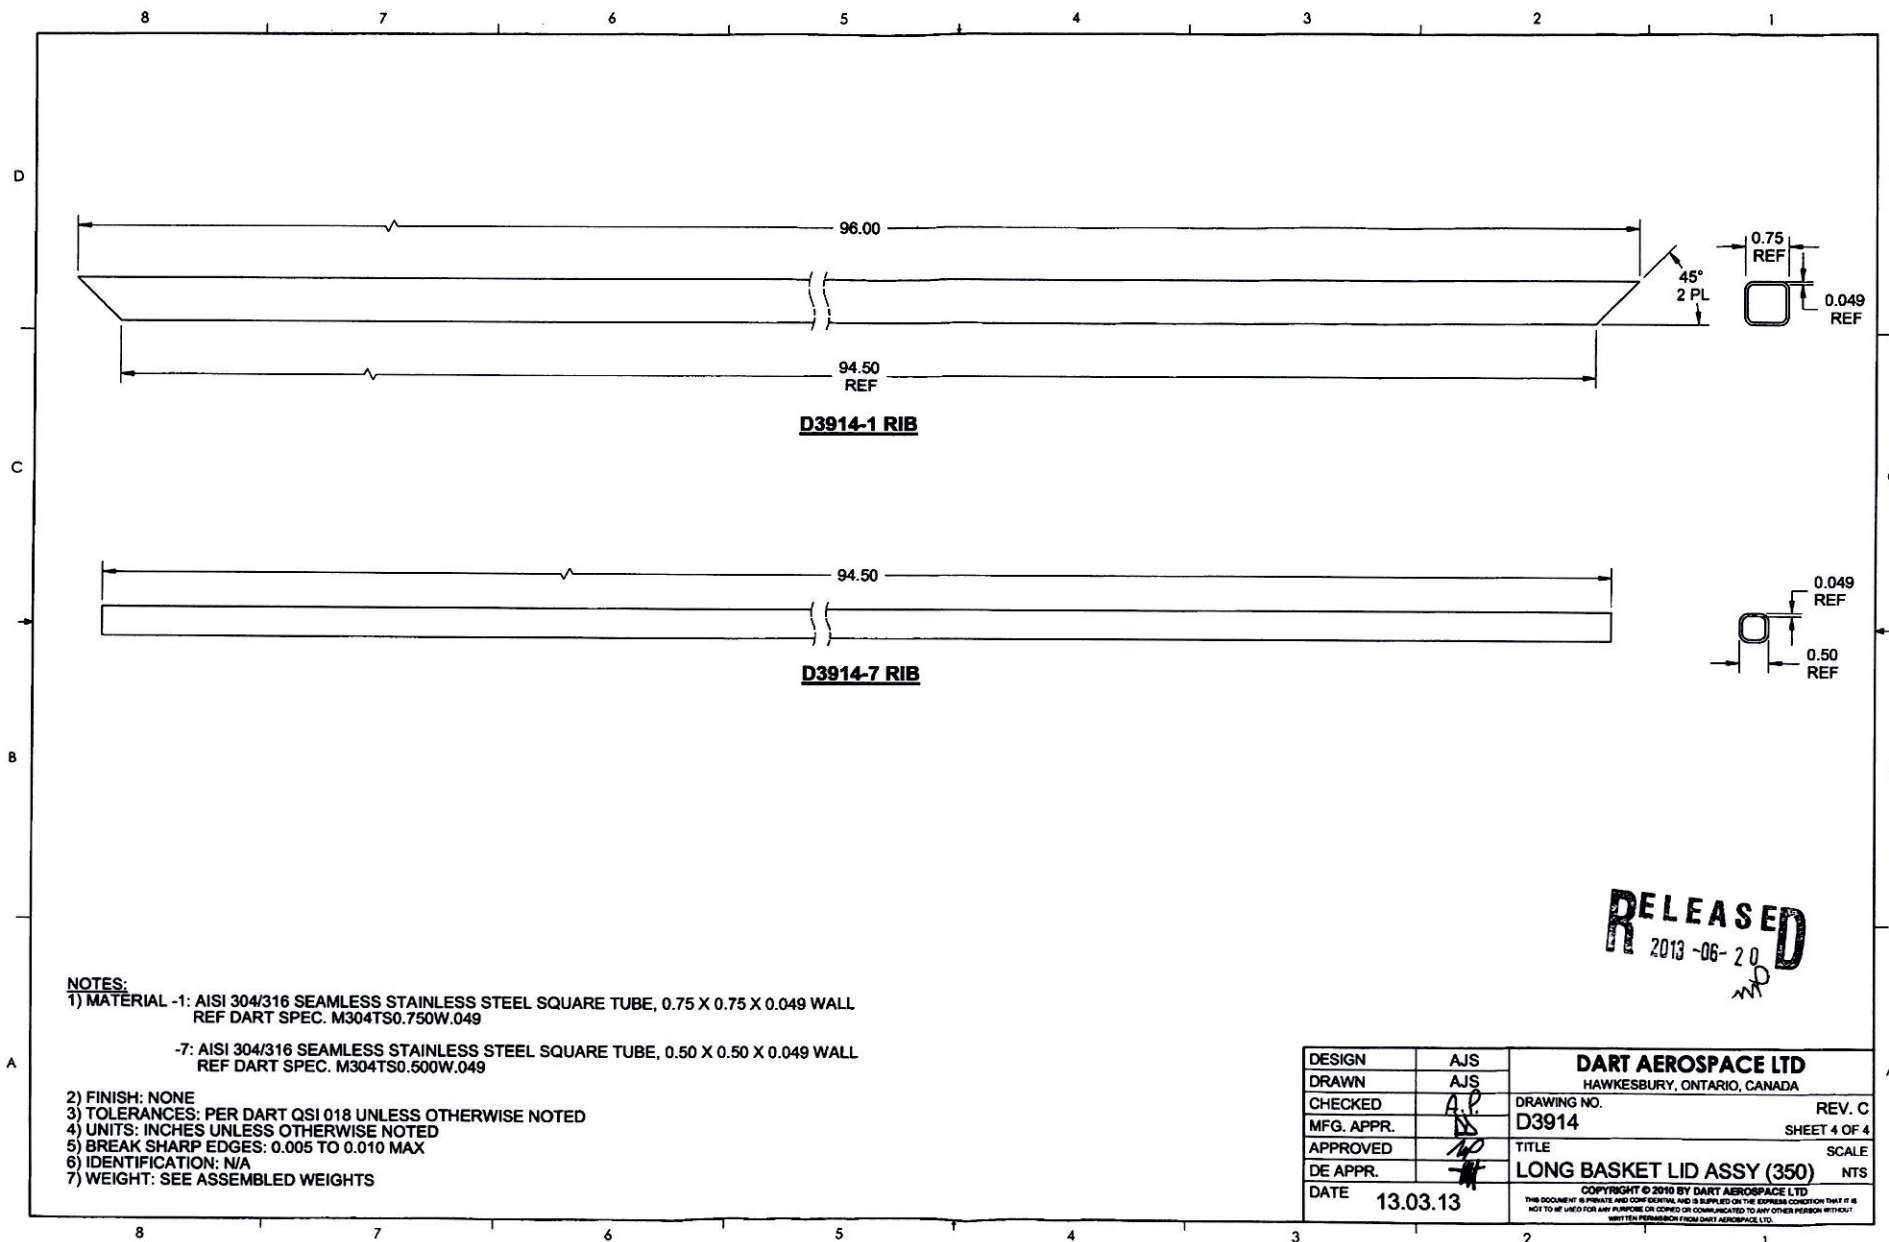

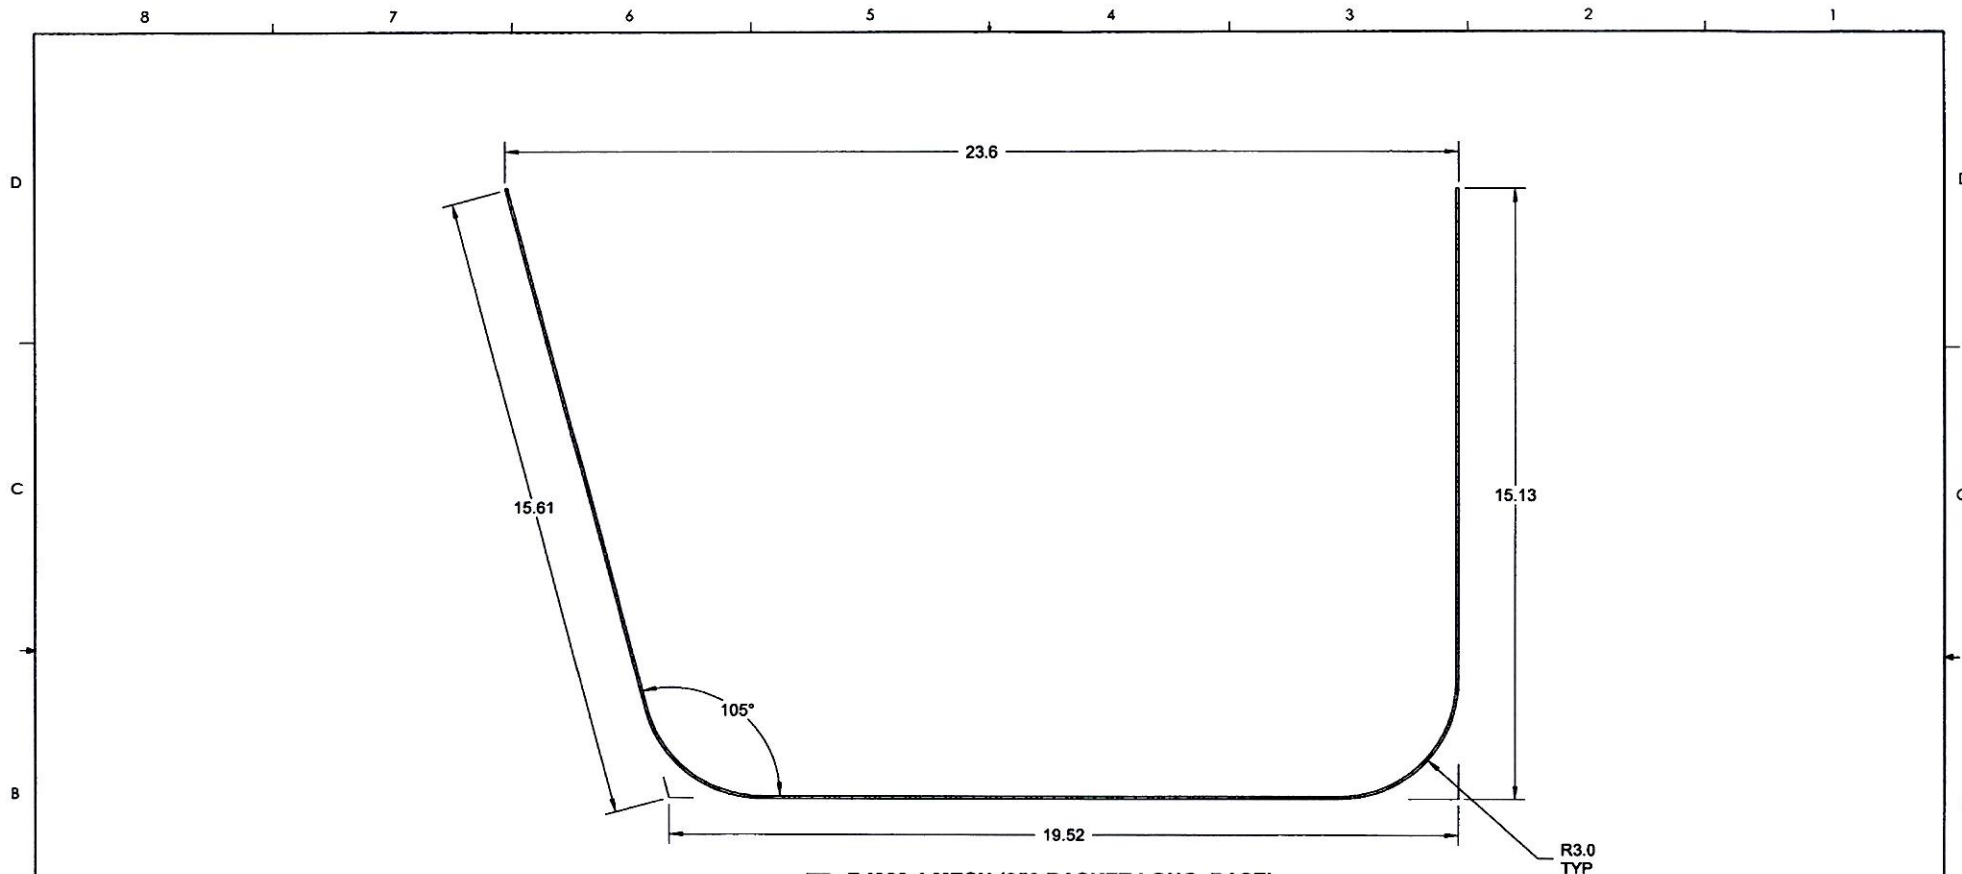

9 **D4020-1 MESH (350 BASKET LONG, BASE)**  
(SEE D4020-1F FOR LENGTH)

9 **D4020-3 (350 BASKET SHORT, BASE)**  
(SEE D4020-3F FOR LENGTH)

R3.0  
TYP


**RELEASED**  
2010-03-12  
*AW*


**NOTES:**

- 1) MATERIAL-1: MAKE FROM D4020-1F  
-3: MAKE FROM D4020-3F
- 2) FINISH: NONE
- 3) TOLERANCES: PER DART QSI 018 UNLESS OTHERWISE NOTED
- 4) UNITS: INCHES UNLESS OTHERWISE NOTED
- 5) BREAK SHARP EDGES: N/A
- 6) IDENTIFICATION: N/A
- 7) WEIGHT: SEE D4020-1F & D4020-3F
- 8) LOCAL TRIM MAY BE NECESSARY TO CLEAR FASTENERS/STRUCTURE SEE NEXT ASSY FOR DETAILS
- 9) PRE-FORMING OF MESH PER SHOP OPTION, THIS VIEW MAY BE USED FOR REF ONLY

| A          | NEW ISSUE   | JPH   | 10.03.04     |
|------------|-------------|---|--------------|
| REV.       | DESCRIPTION | BY   | DATE         |
| DESIGN     | AJS         | <b>DART AEROSPACE LTD</b><br>HAWKESBURY, ONTARIO, CANADA   |              |
| DRAWN      | JPH         |   |              |
| CHECKED    | <i>g</i>    | DRAWING NO.   | REV. A       |
| MFG. APPR. | <i>BE</i>   | D4020   | SHEET 1 OF 4 |
| APPROVED   | <i>AW</i>   | TITLE   | SCALE        |
| DE APPR.   | <i>AW</i>   | 350 BASKET MESH (BASE)   | NTS          |
| DATE       | 10.03.04    | <small>COPYRIGHT © 2010 BY DART AEROSPACE LTD<br/>THIS DOCUMENT IS PRIVATE AND CONFIDENTIAL AND IS SUPPLIED ON THE EXPRESS CONDITION THAT IT IS<br/>NOT TO BE USED FOR ANY PURPOSE OR COPIED OR COMMUNICATED TO ANY OTHER PERSON WITHOUT<br/>WRITTEN PERMISSION FROM DART AEROSPACE LTD</small> |              |



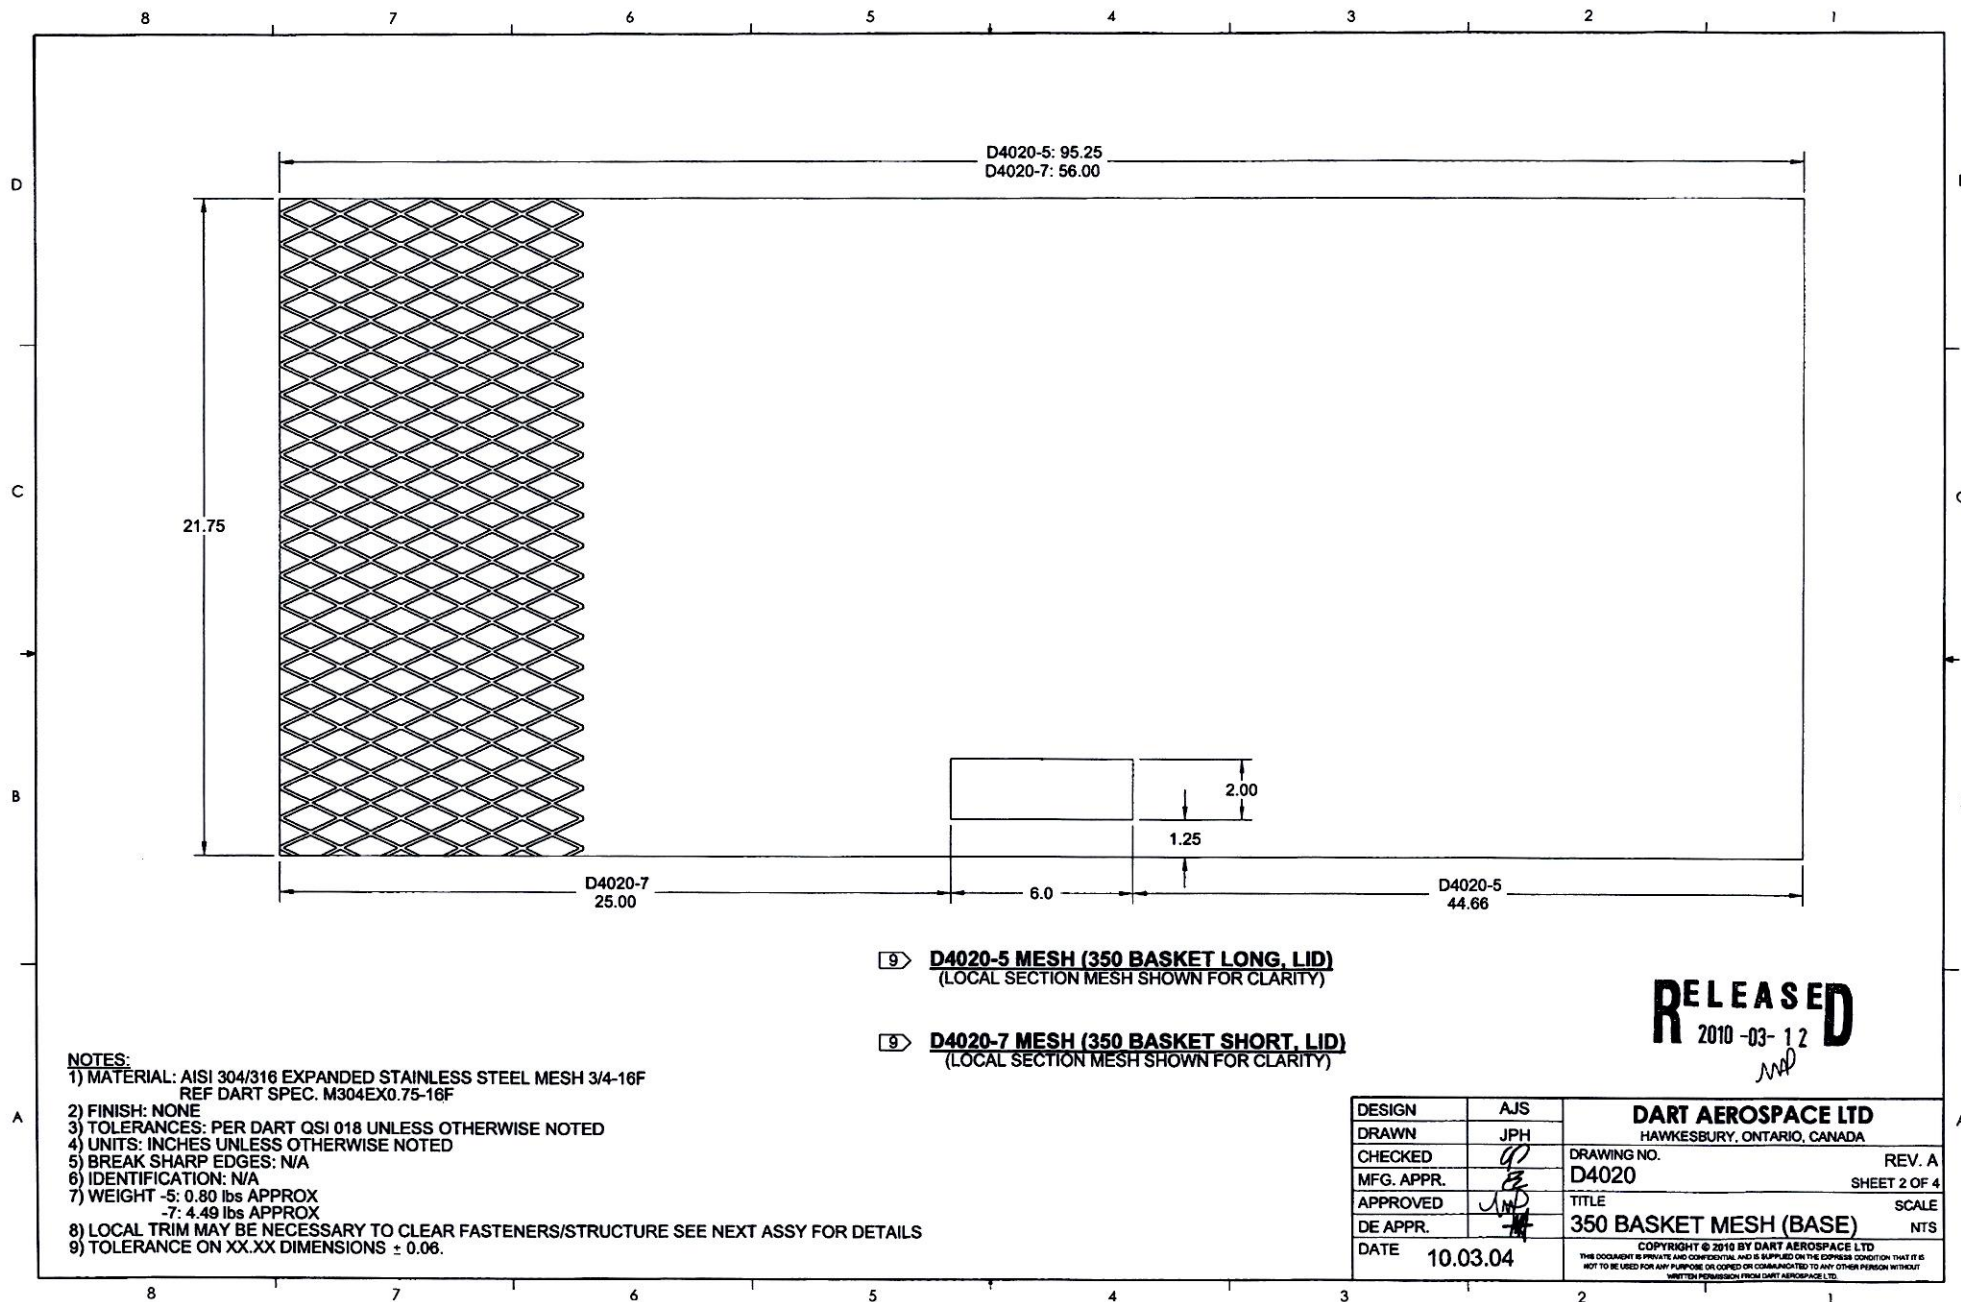

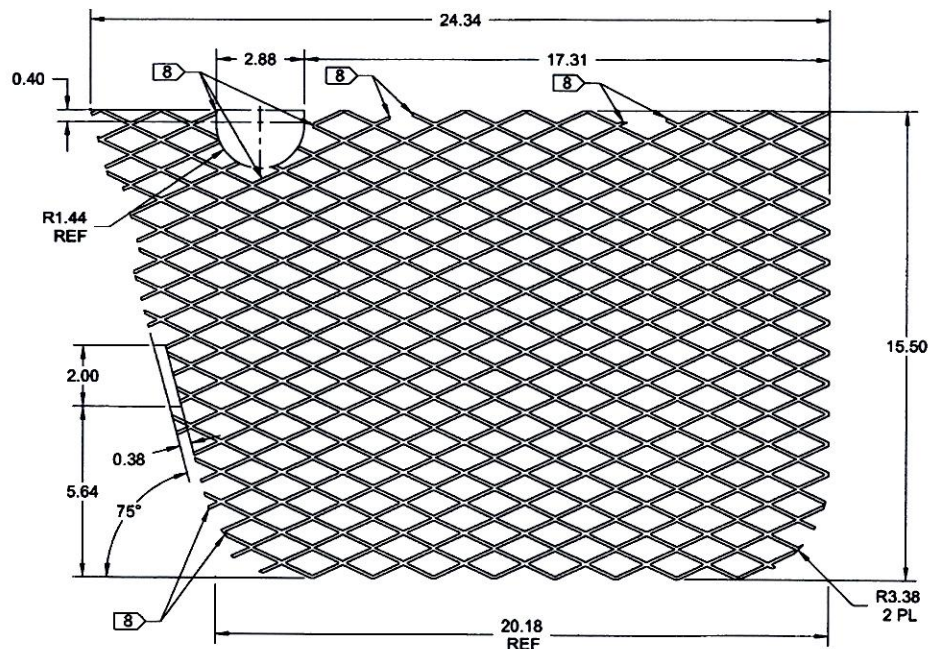

9 D4020-11 END MESH, BASKET

NOTES:

- 1) MATERIAL: AISI 304/316 EXPANDED STAINLESS STEEL MESH 3/4-16F  
REF DART SPEC. M304EX0.75-16F
- 2) FINISH: NONE
- 3) TOLERANCES: PER DART QSI 018 UNLESS OTHERWISE NOTED
- 4) UNITS: INCHES UNLESS OTHERWISE NOTED
- 5) BREAK SHARP EDGES: N/A
- 6) IDENTIFICATION: N/A
- 7) WEIGHT: 1.22 lbs
- 8) LOCAL TRIM MAY BE NECESSARY TO CLEAR FASTENERS/STRUCTURE SEE NEXT ASSY FOR DETAILS
- 9) TOLERANCE ON XX.XX DIMENSIONS  $\pm 0.06$ .

RELEASED  
2010-03-12

|            |                    |   |                              |
|------------|--------------------|---|------------------------------|
| DESIGN     | AJS                | <b>DART AEROSPACE LTD</b><br>HAWKESBURY, ONTARIO, CANADA   |                              |
| DRAWN      | JPH                |   |                              |
| CHECKED    | <i>[Signature]</i> | DRAWING NO.<br><b>D4020</b>   | REV. A                       |
| MFG. APPR. | <i>[Signature]</i> | TITLE<br><b>350 BASKET MESH (BASE)</b>   | SHEET 3 OF 4<br>SCALE<br>NTS |
| APPROVED   | <i>[Signature]</i> | <small>COPYRIGHT © 2010 BY DART AEROSPACE LTD<br/>THIS DOCUMENT IS PRIVATE AND CONFIDENTIAL AND IS SUPPLIED ON THE EXPRESS CONDITION THAT IT IS<br/>NOT TO BE USED FOR ANY PURPOSE OR COPIED OR COMMUNICATED TO ANY OTHER PERSON WITHOUT<br/>WRITTEN PERMISSION FROM DART AEROSPACE LTD</small> |                              |
| DE APPR.   | <i>[Signature]</i> |   |                              |
| DATE       | 10.03.04           |   |                              |

